City of Baltimore: Low Level Sewershed Collection System Improvements

1 inch = 2,400 feet

0 1,200 2,400 4,800 7,200 Feet

NORTH

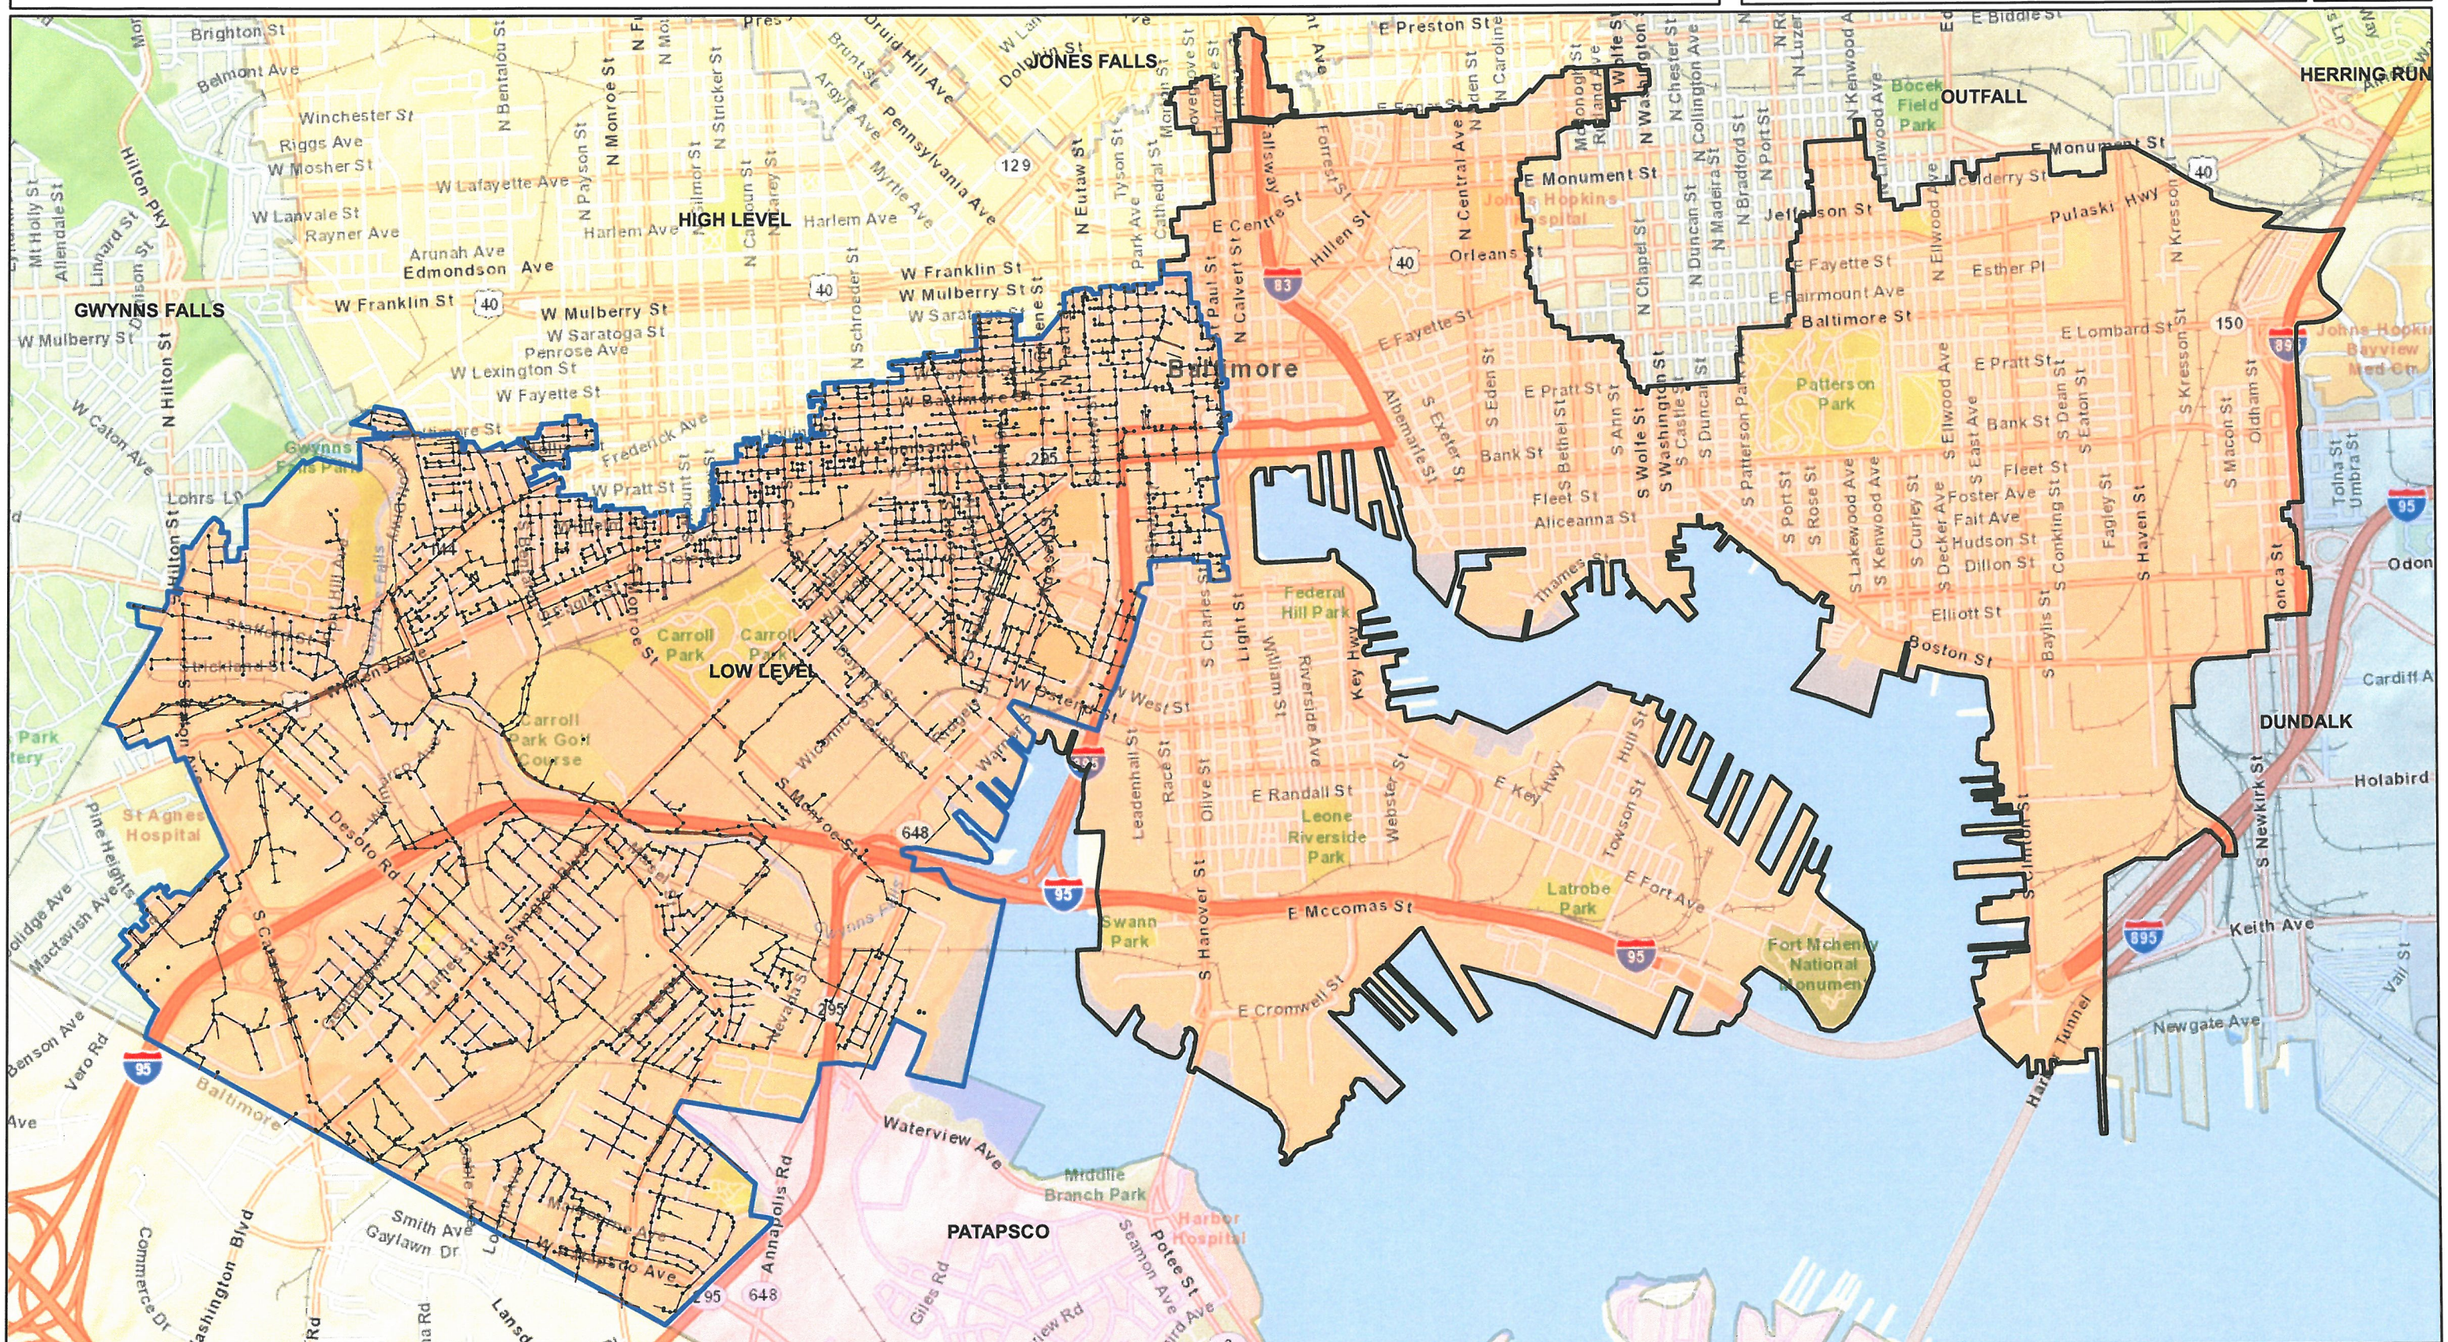

H&S Work Area	DUNDALK	HERRING RUN	JONES FALLS	OUTFALL
Existing Sewer Manhole	GWYNNS FALLS	HIGH LEVEL	LOW LEVEL	PATAPSCO
Existing Sewer Pipe				

CITY OF BALTIMORE
STEPHANIE RAWLINGS-BLAKE
MAYOR

HAZEN AND SAWYER
Environmental Engineers & Scientists

BALTIMORE CITY
DPW
DEPARTMENT OF PUBLIC WORKS
ALFRED H. FOXX
DIRECTOR

Figure 1

Hazen and Sawyer Project Area