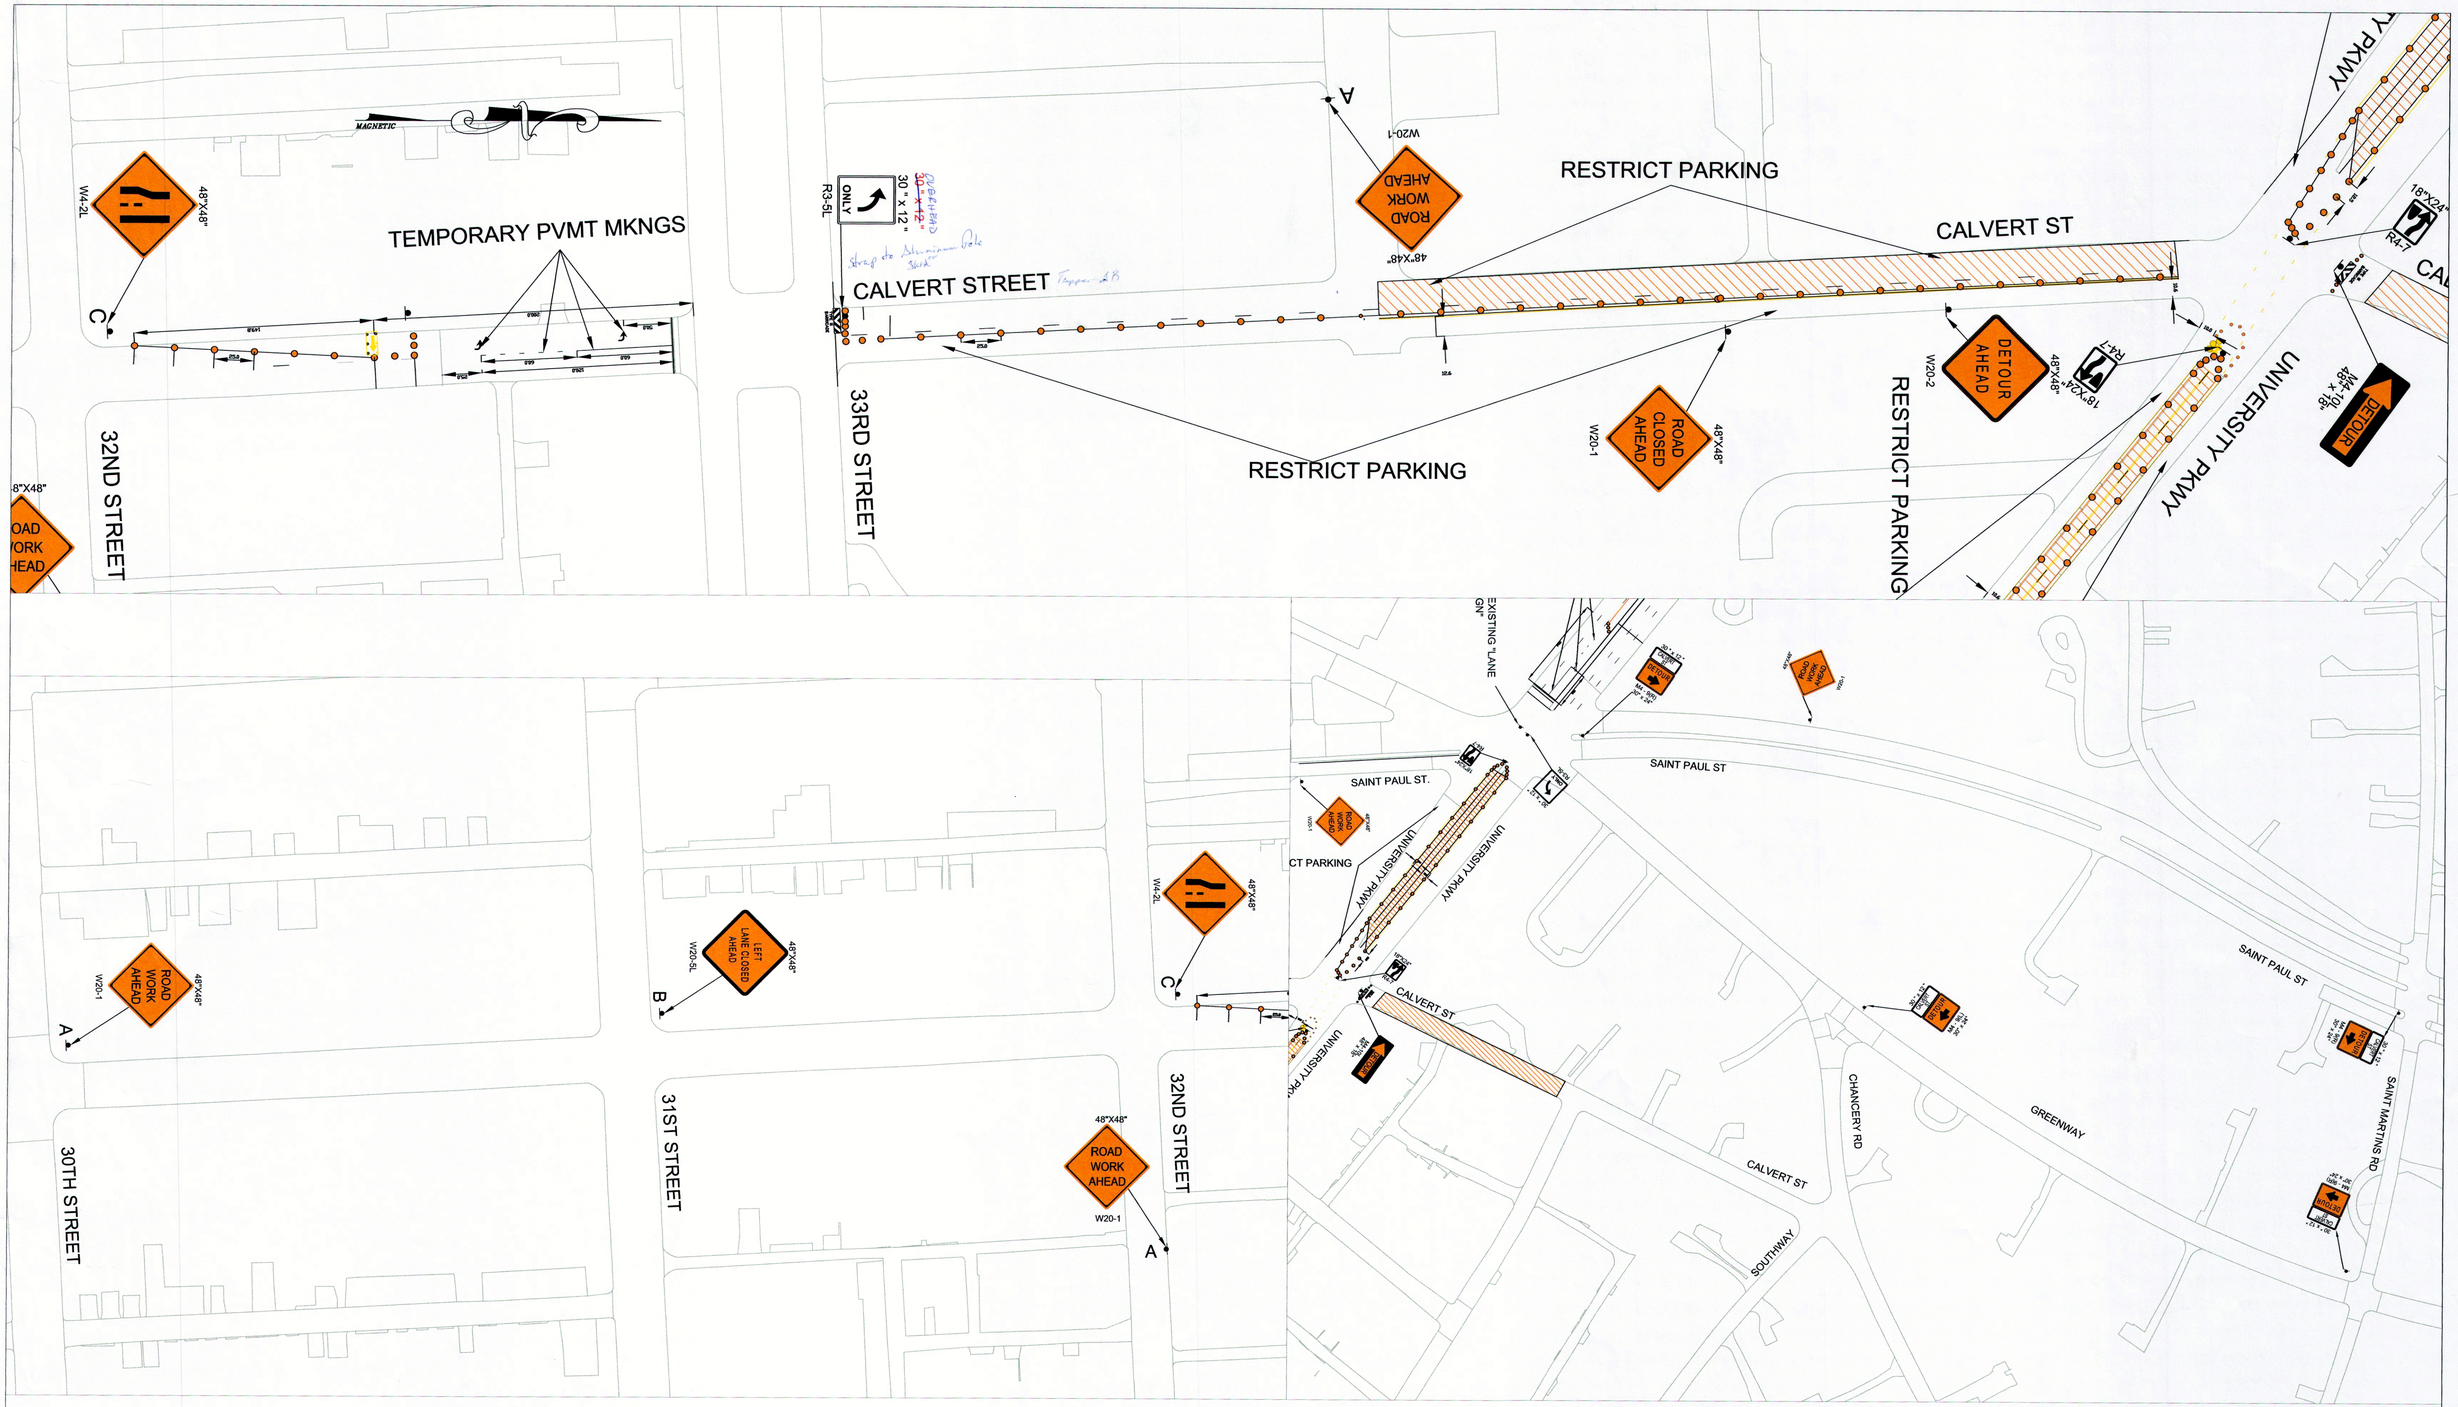

SIGN	A	B	C	D	E	F	G	H	I	J	K	L	M	N
	48"X48" ROAD WORK AHEAD W20-1	48"X48" LEFT LANE CLOSED AHEAD W20-5L	48"X48" W4-2L		48"X48" ROAD CLOSED AHEAD W20-3	48"X48" DETOUR AHEAD W20-2	DETOUR M4-10L 48" x 18"	30" x 12" CALVERT ST. DETOUR M4 - 9(S) 30" x 24"	30" x 12" CALVERT ST. DETOUR M4 - 9(R) 30" x 24"	30" x 12" CALVERT ST. DETOUR M4 - 9(L) 30" x 24"	TYPE III BARRICADE	18"X24" R4-7	18"X24" R4-8	30" x 12" ONLY R3-5L
QUANTITIES	3	1	1	1	1	1	1	1	3	1				1

REV.	DESCRIPTION	BY	DATE

JOB NAME: WATER MAIN REPAIR WORK
LOCATION: CALVERT ST. 33RD TO UNIVERSITY PKW

DRAWN BY: J T
CHECKED BY: REF
SCALE:
DATE:
JOB NUMBER
SHEET 1 OF 3

DESCRIPTION: M O T PHASE I

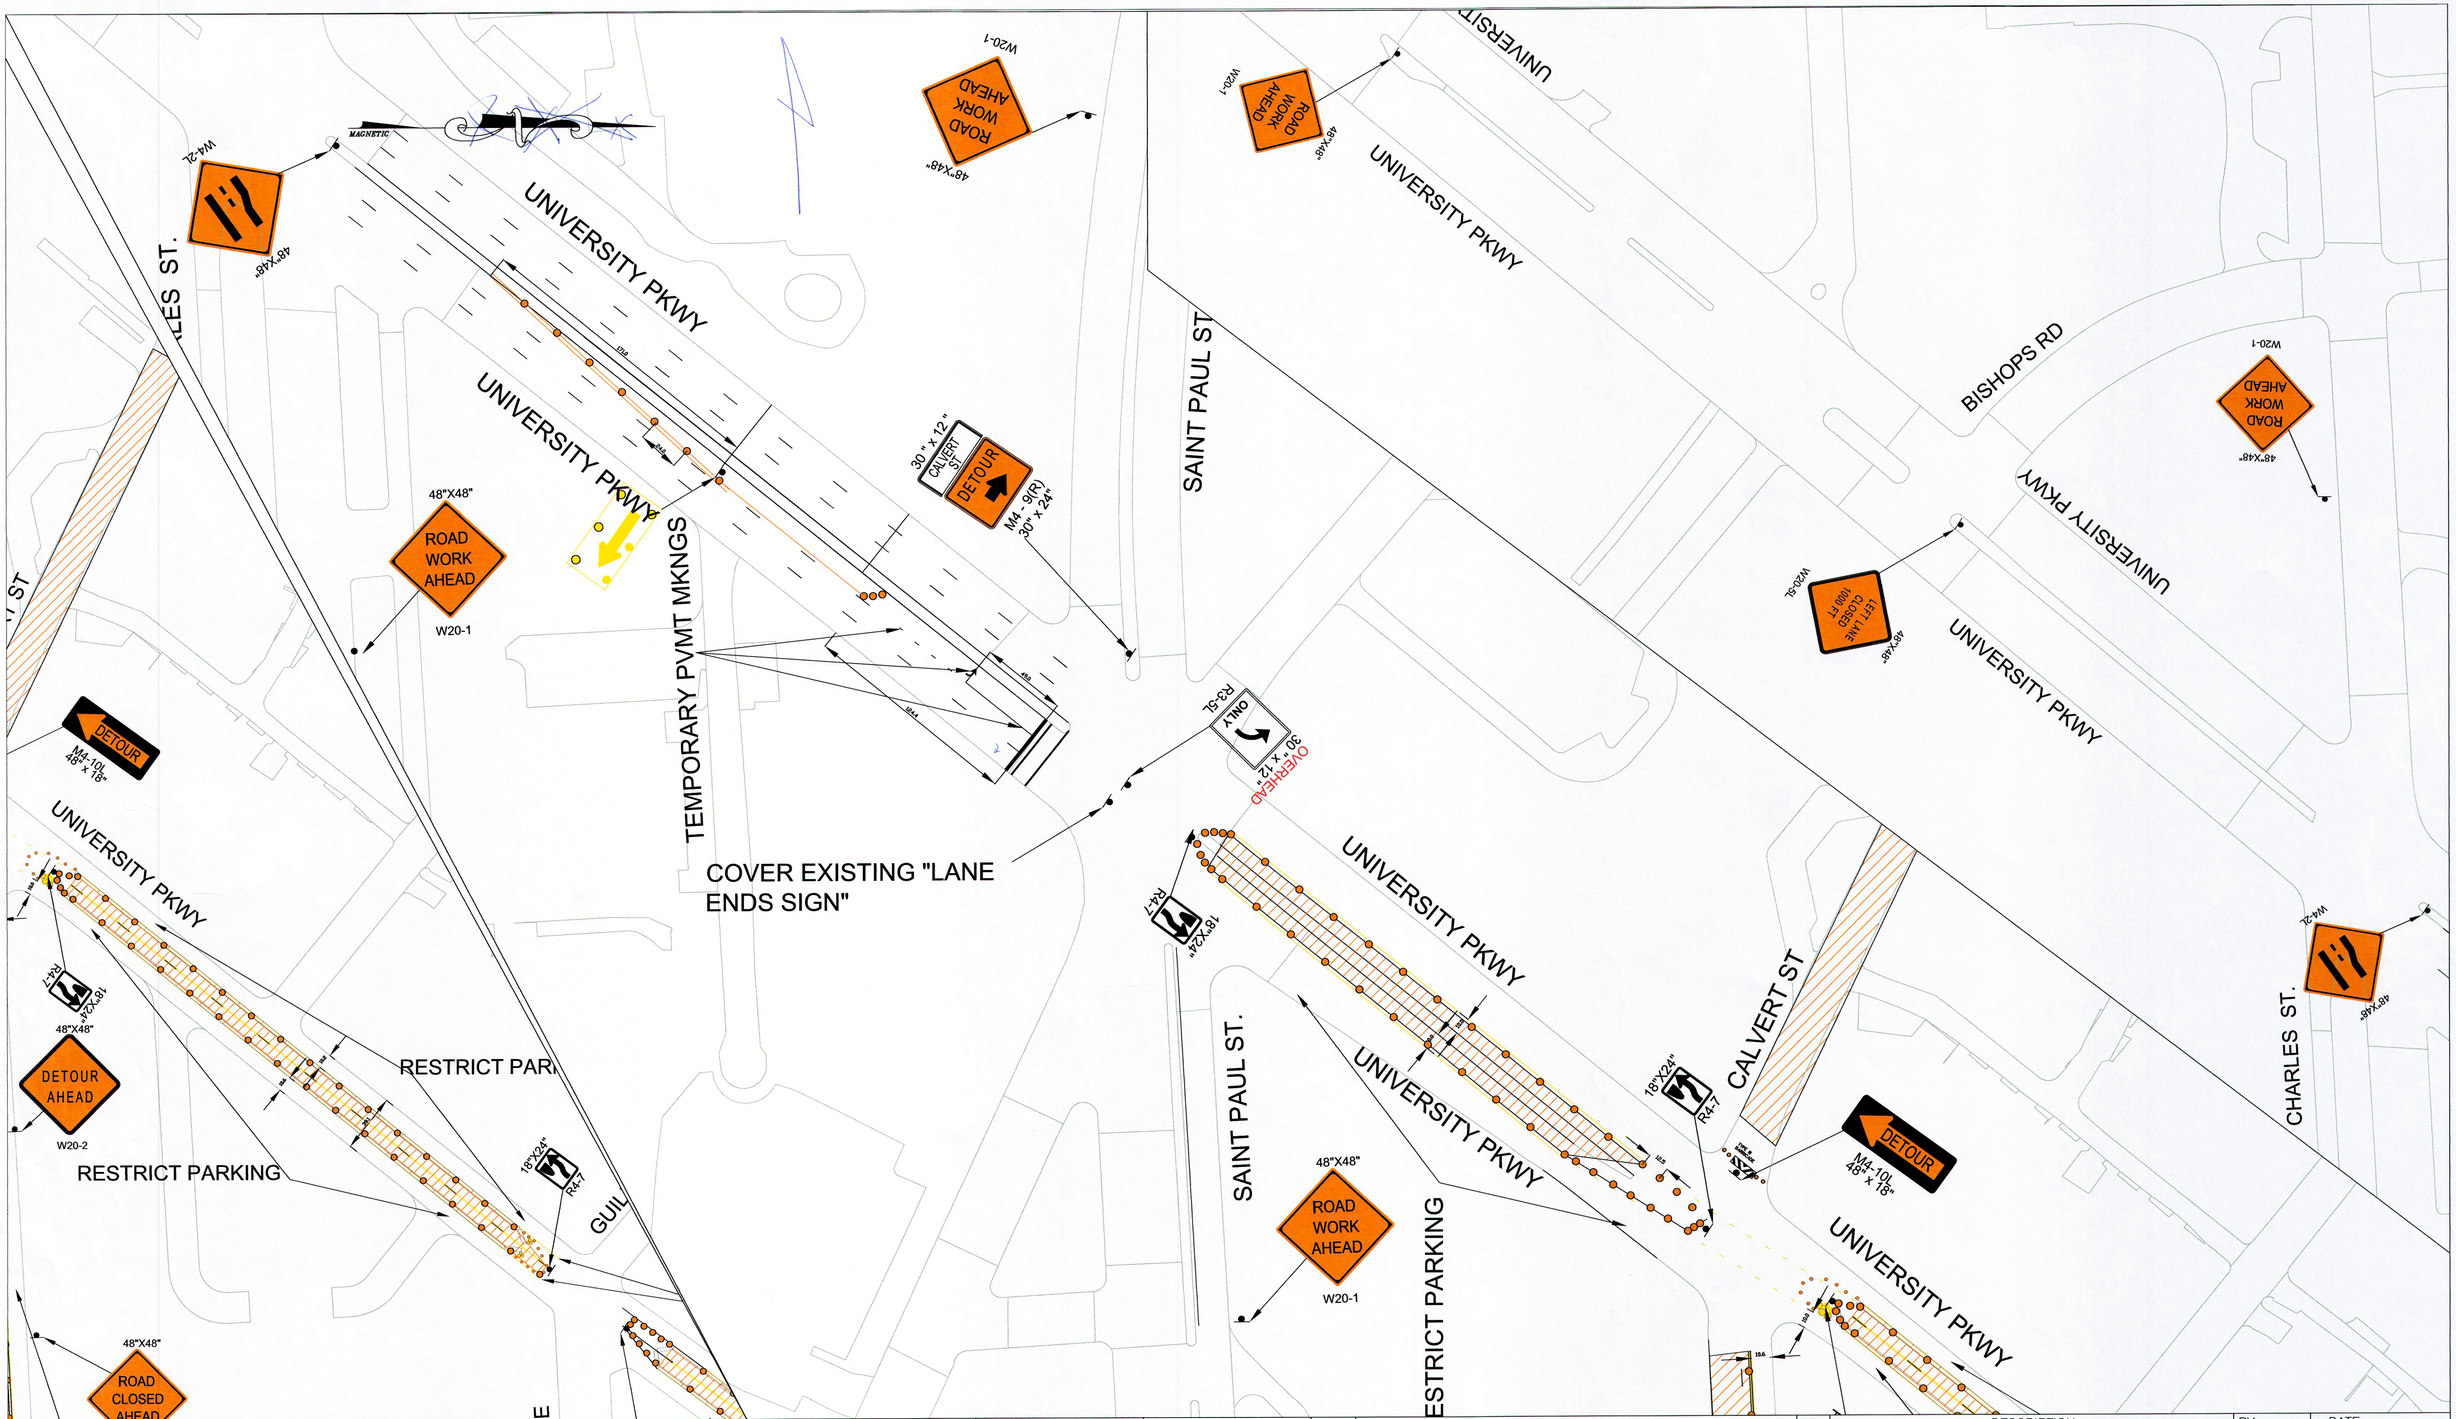

SIGN	A 48"X48" ROAD WORK AHEAD W20-1	B 48"X48" LEFT LANE CLOSED AHEAD W20-5L	C 48"X48" W4-2L	D	E 18"X24" R4-7	F 18"X24" R4-8	G 30 " x 12 " ONLY R3-5L
UANTITIES	4	1	1	1	4	0	1

REV.	DESCRIPTION	BY	DATE

JOB NAME:WATER MAIN REPAIR
LOCATION: UNIVERSITY PKWY S PAUL TO GUILFORD

DRAWN BY: J T | CHECKED BY: REF
SCALE:
DATE:
JOB NUMBER | SHEET

DESCRIPTION: MOT PHASE II

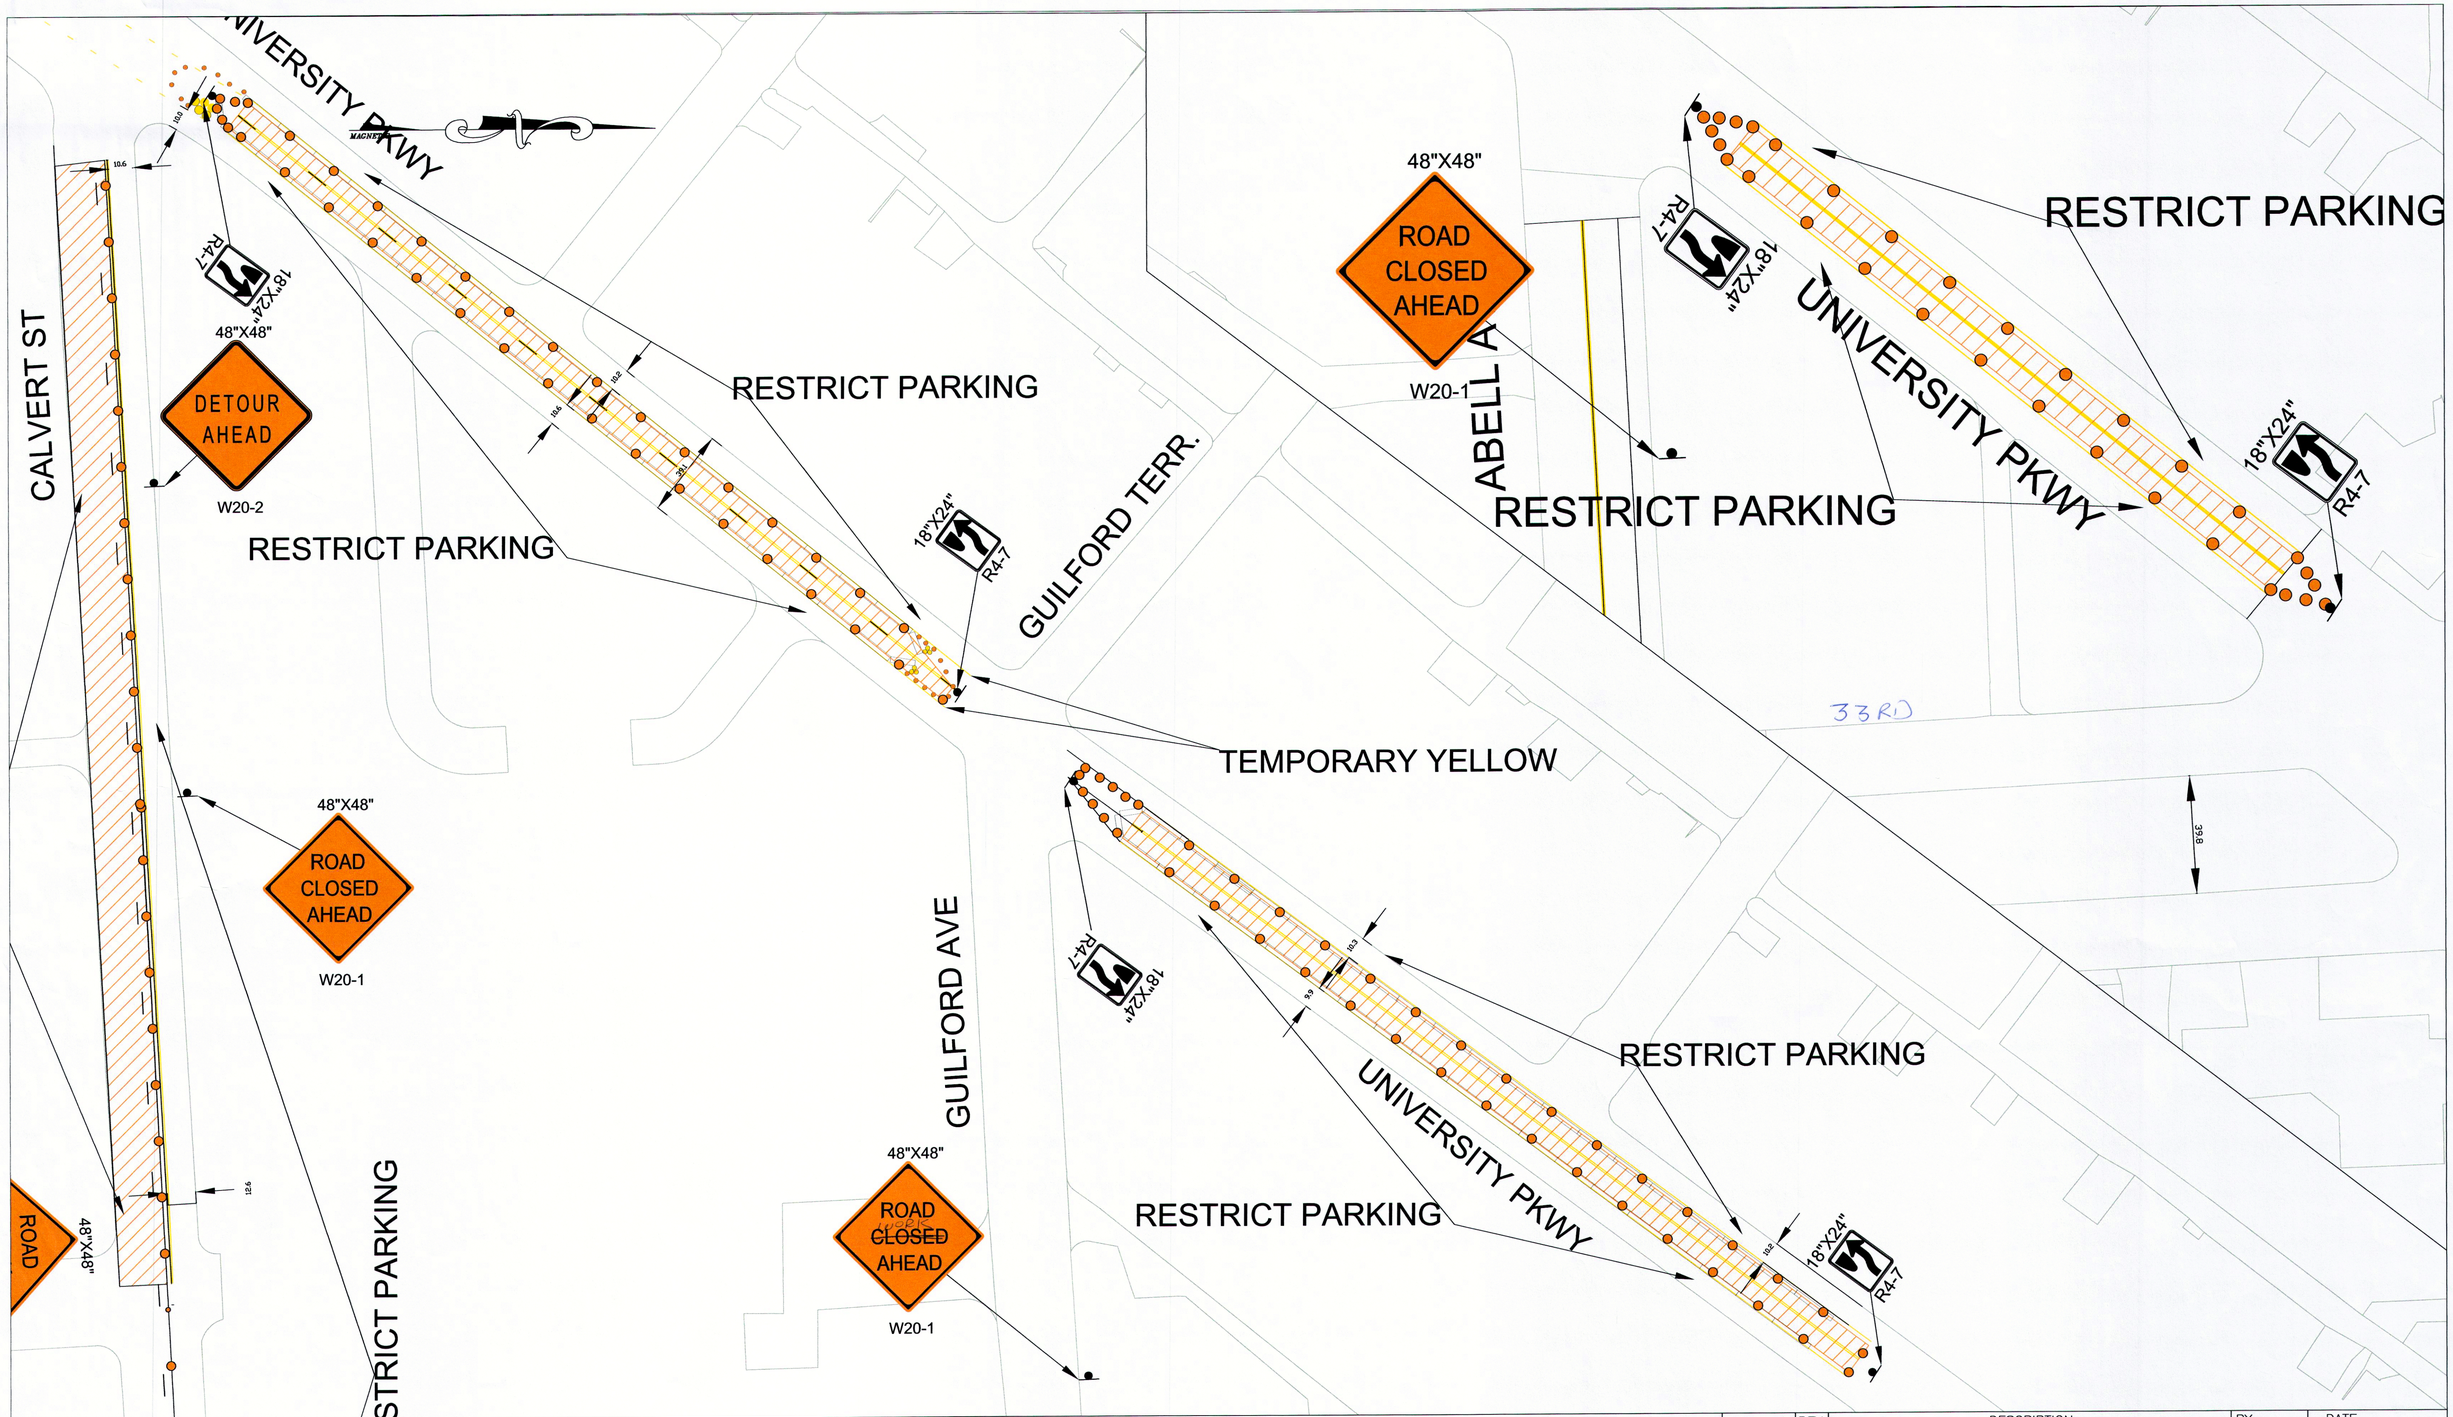

ASE III	SIGN	A	B	C	D	E	F	G	H	I
		48"X48" ROAD WORK AHEAD W20-1	48"X48" LEFT LANE CLOSED AHEAD W20-5L	48"X48" W4-2L		18"X24" R4-7	18"X24" R4-8	30 " x 12 " ONLY R3-5L		
	QUANTITIES	4	1	1	1	2	0	0	1	3

REV.	DESCRIPTION	BY	DATE

JOB NAME: WATER MAIN REPAIR
LOCATION: UNIVERSITY PKWY TO 33RD

DRAWN BY: J T | CHECKED BY: REF
SCALE: N T S
DATE:
JOB NUMBER | SHEET

DESCRIPTION: